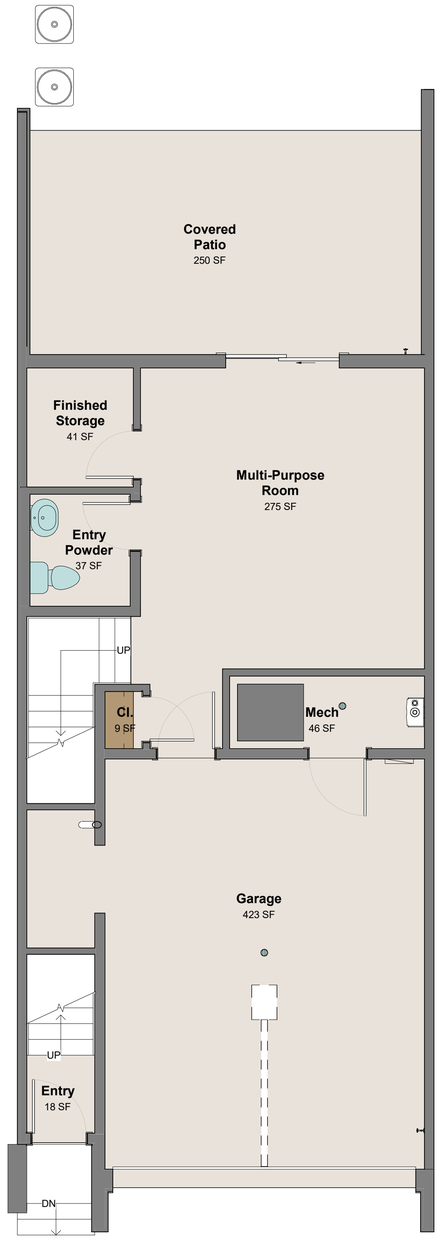

1 **Entry Floor Plan**
1/4" = 1'-0"

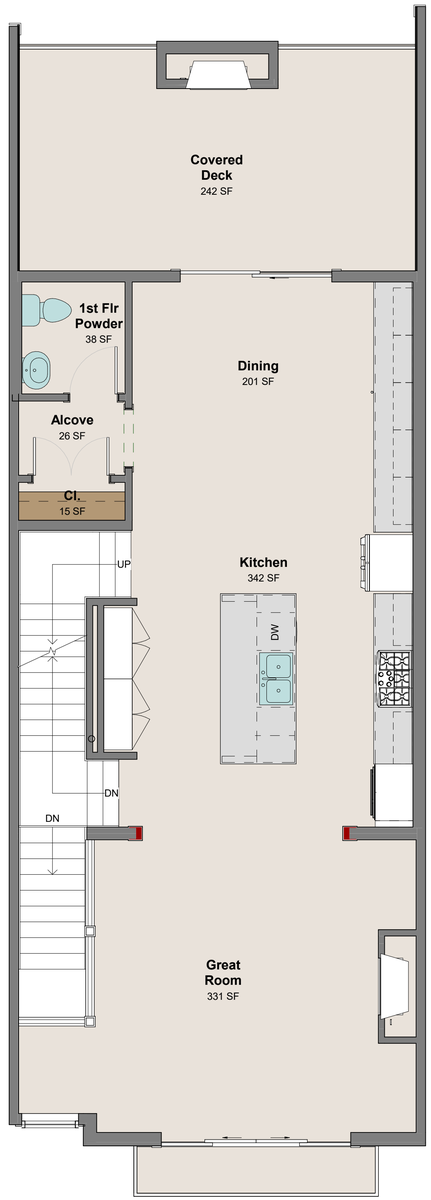

2 **First Floor Plan**
1/4" = 1'-0"

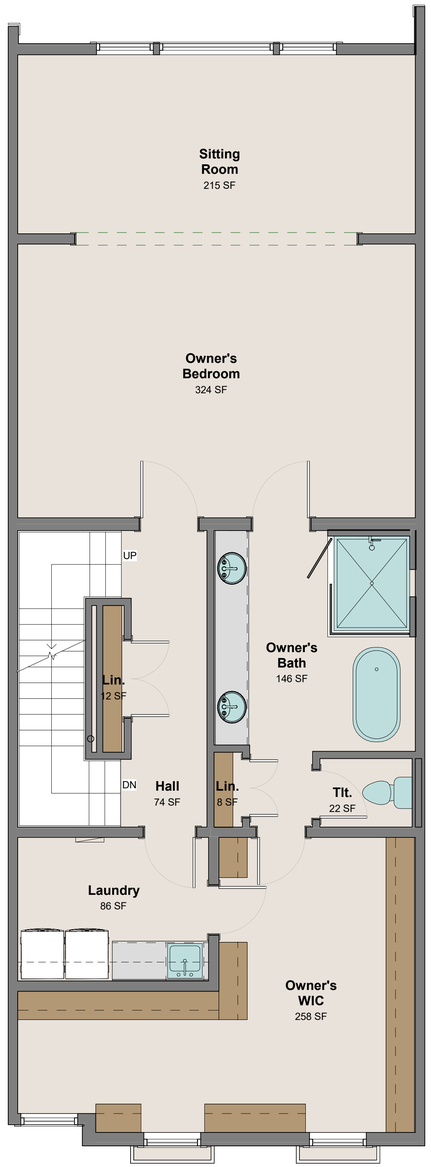

3 **Second Floor Plan**
1/4" = 1'-0"

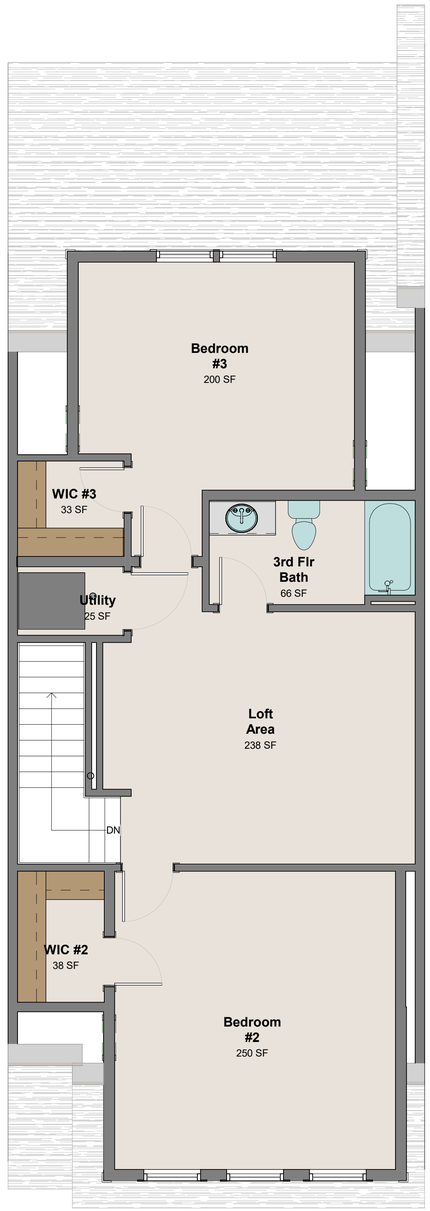

4 **Third Floor Plan**
1/4" = 1'-0"

5/17/2023 9:07:17 AM

INFINITY CUSTOM HOMES
ENTASIS ARCHITECTURE | PLANNING | INTERIOR DESIGN
110 S. Main Street, Zelienople, Pa 16063
(724) 473-0659 www.entasisinc.com

REGISTERED ARCHITECT PENNSYLVANIA STEVENS WATSON RA 404279

Brooklyn Model

Enclave Highpointe

Building #9, Unit 17 - Spec

High Pointe Drive, Seven Fields, PA 16046

No.	Date	Revisions

SCALE:	1/4" = 1'-0"
DRAWN BY:	KLW
PROJECT MGR:	SAW
DATE:	May 17, 2023
JOB NUMBER:	0961-22

DRAWING TITLE:

Enlarged Plans

DRAWING NO.

A400-17